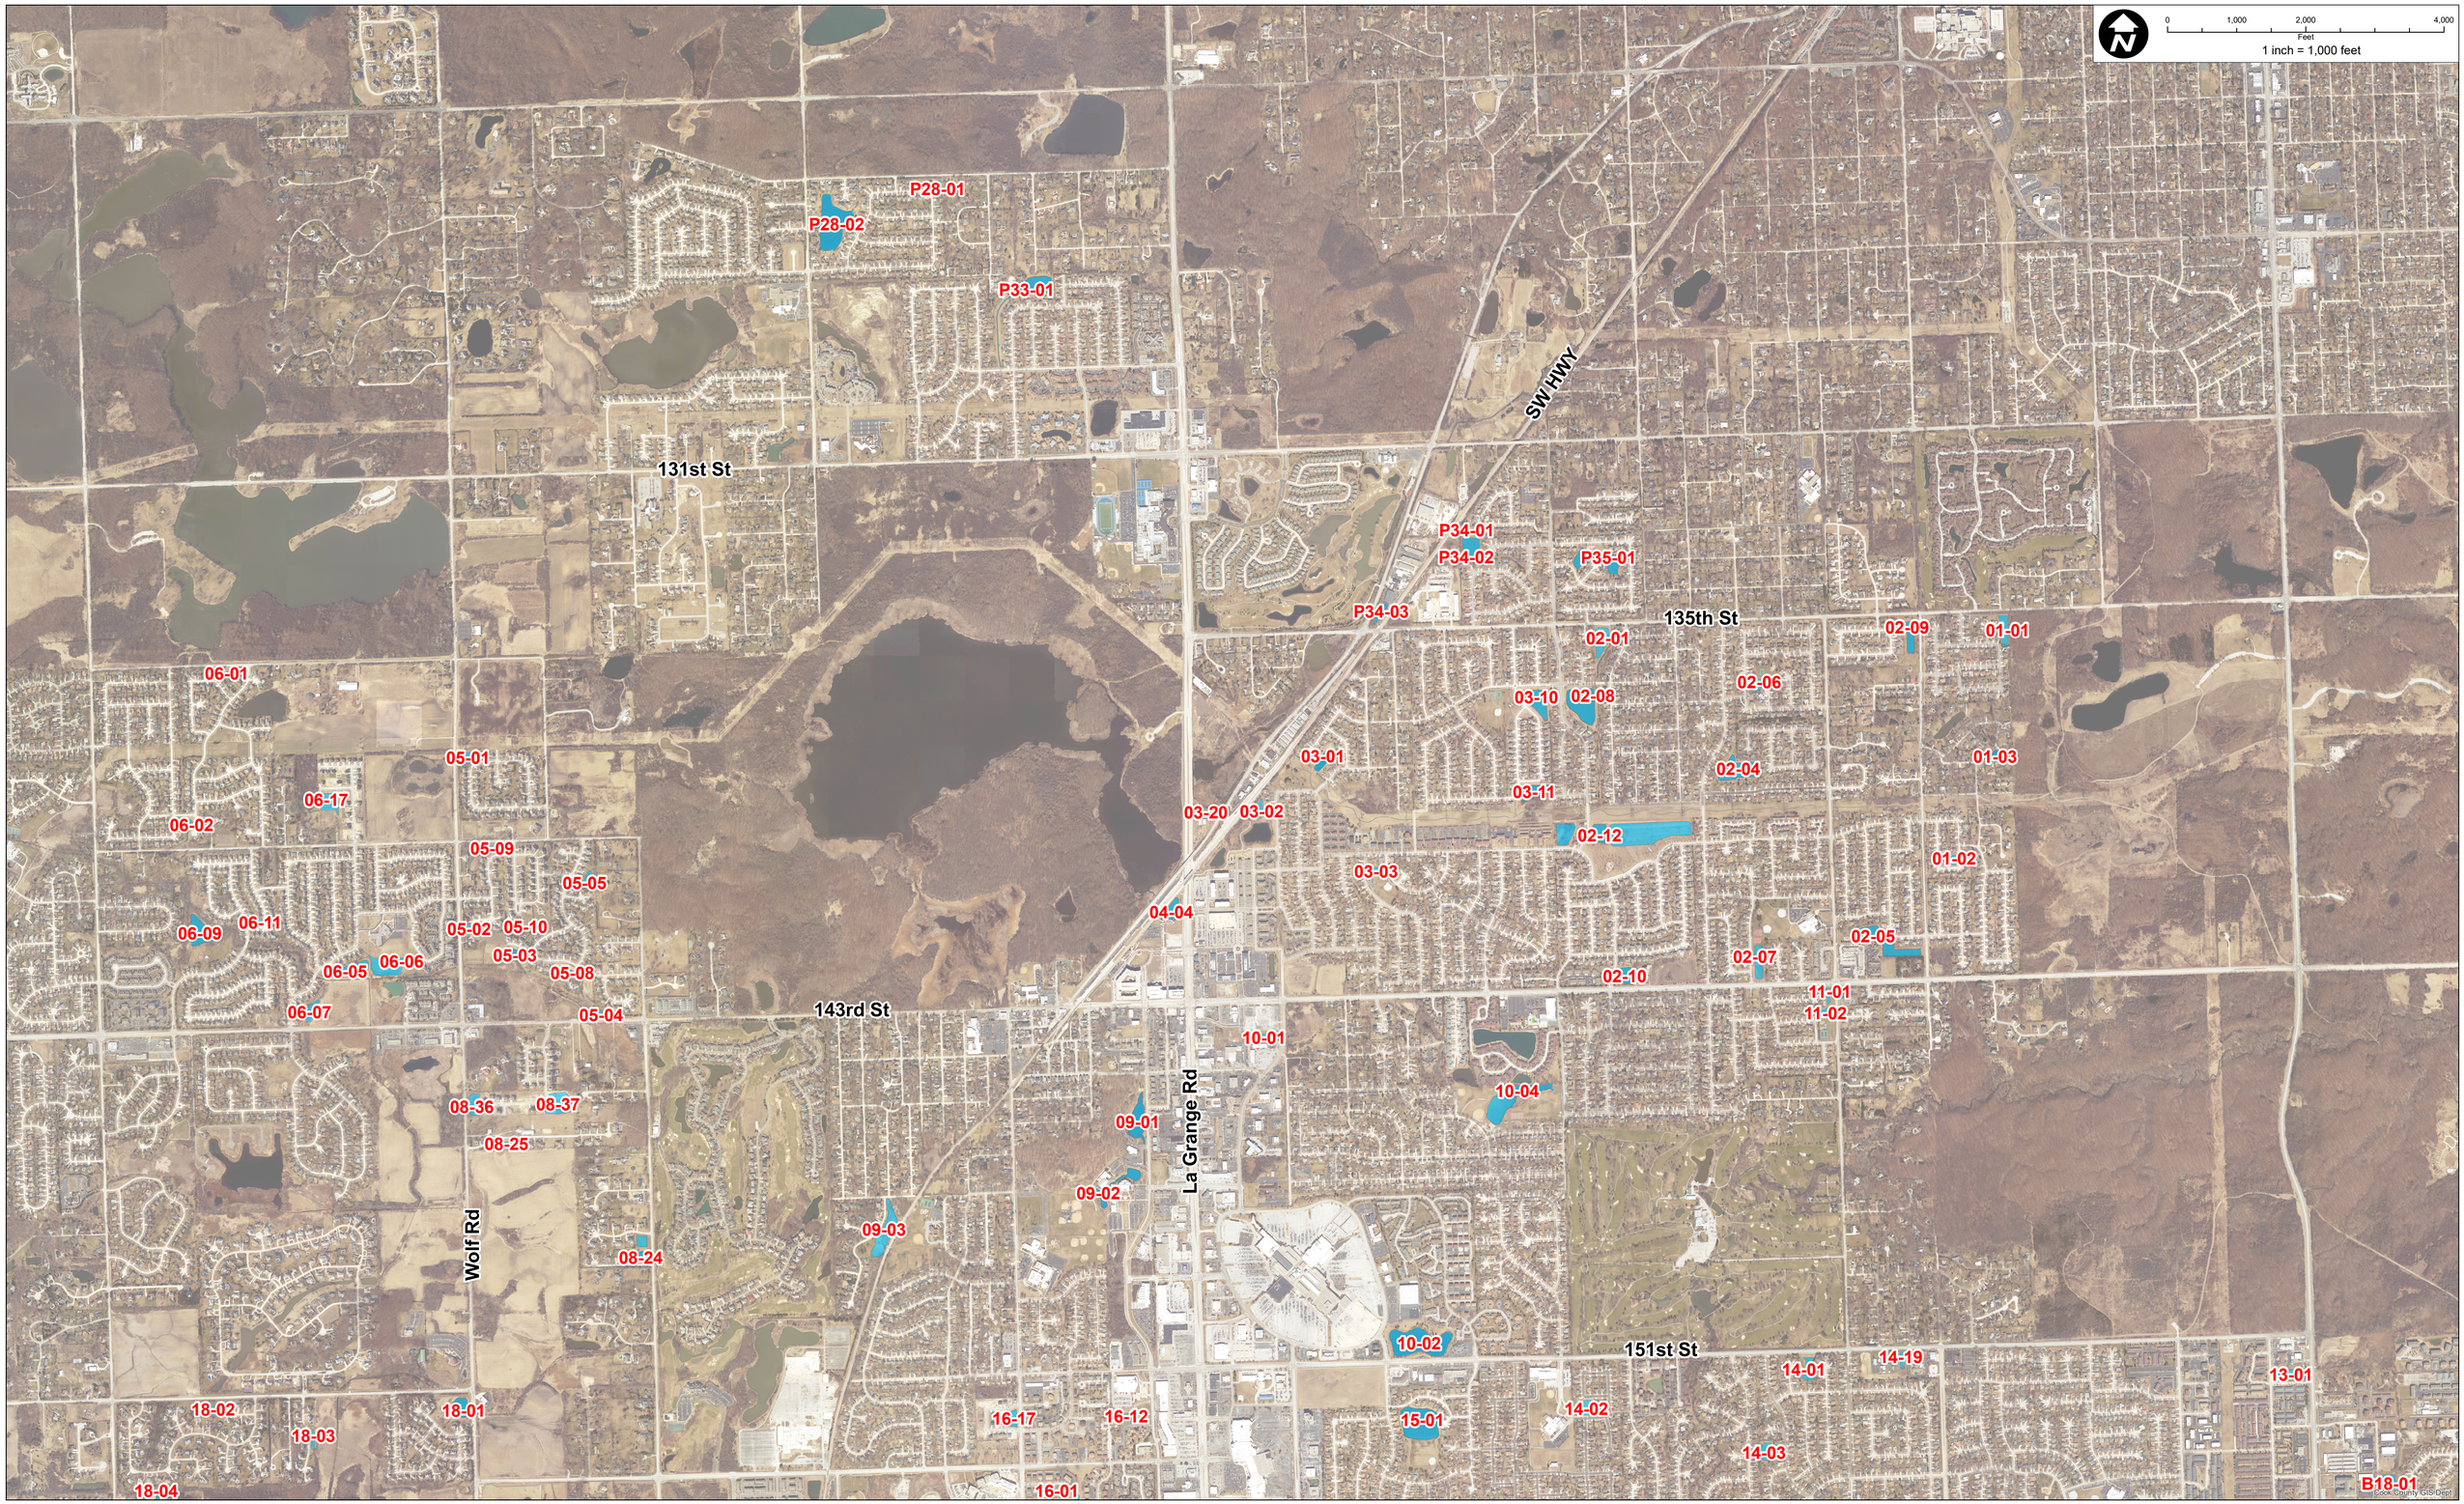


**CHRISTOPHER B. BURKE** ENGINEERING LTD.
9575 West Higgins Road, Suite 600
Rosemont, Illinois 60018
(847) 823-0500

CLIENT:

**Village of Orland Park**

| NO. | DATE | NATURE OF REVISION | CHKD. |
|---|---|---|---|
| | | | |
| | | | |
| | | | |
| | | | |
| | | | |

| | |
|---|---|
| DSGN. | |
| DWN: | BNOWAK |
| CHKD. | |
| SCALE: | 1 ' = 1,000 " |
| MODEL: | ARCGIS 10 |
| PLOT DATE | Tuesday, October 5, 2021 |

| | |
|---|---|
| FILE NAME | NorthPondMap.mxd |
| PATH | N:\ORLANDPARK\210335 Ponds\GIS\Exhibits\NorthPondMap.mxd |

TITLE:

# Pond Map - STORMWATER MASTERPLAN - PHASE 1 POND EVALUATIONS

| | |
|---|---|
| CBBEL # | 210335 |
| DATE: | 10-05-21 |
| DRAWING NO. | |

**EXH 1**